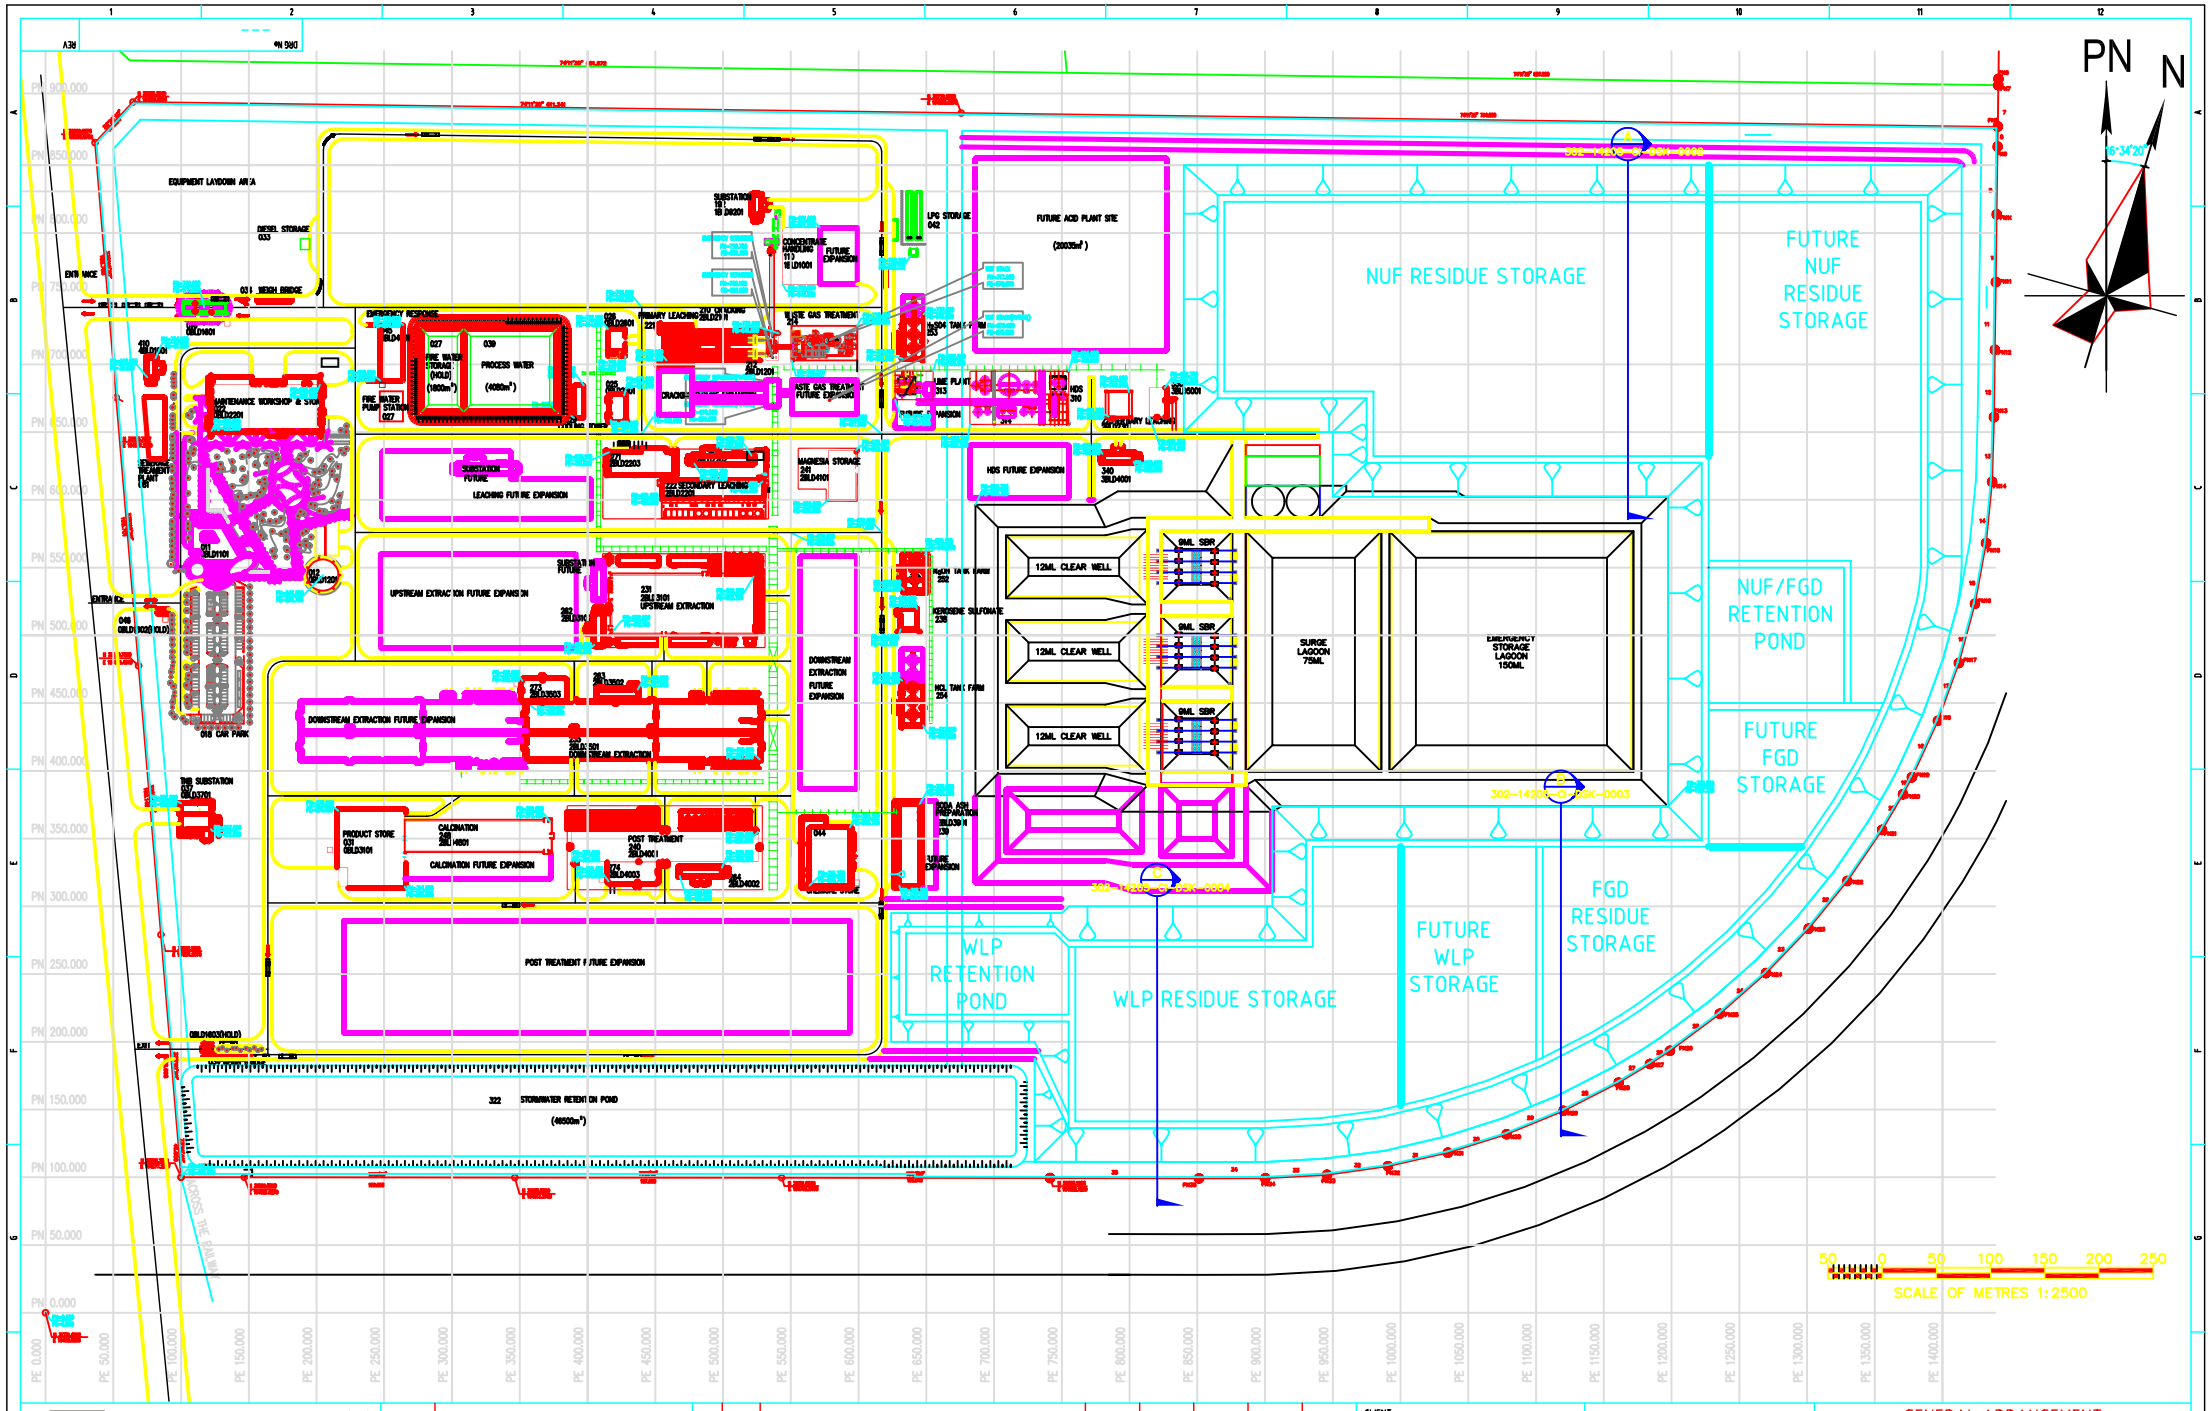

WorleyParsons
resources & energy
LEVEL 6 QV1, 250 ST GEORGES TERRACE, PERTH, W.A. 6000
PH: +61 8 9278 8111 – FAX: +61 8 9278 8110
ACN 001 279 812

(CAD) A1

4219298-000-GP-DA-001 / SITE LAYOUT (VERSION 2)

DRAWING No	REFERENCE DRAWINGS	REV No	DATE	REVISION DESCRIPTION	DRAWN	CHECKED	DESIGNED	APPROVED	CLIENT

CLIENT

DRAWN:	ARB	DATE:	10/01/08
CHECKED:		DATE:	
DESIGNED:		DATE:	
APPROVED:		DATE:	
CLIENT:		DATE:	

GENERAL ARRANGEMENT
LYNAS MALAYSIA PROJECT
SITE LAYOUT
RESIDUE STORAGE FACILITY DESIGN

SCALE: 1:2500

DRG No: Exhibit 5.5.1

REV