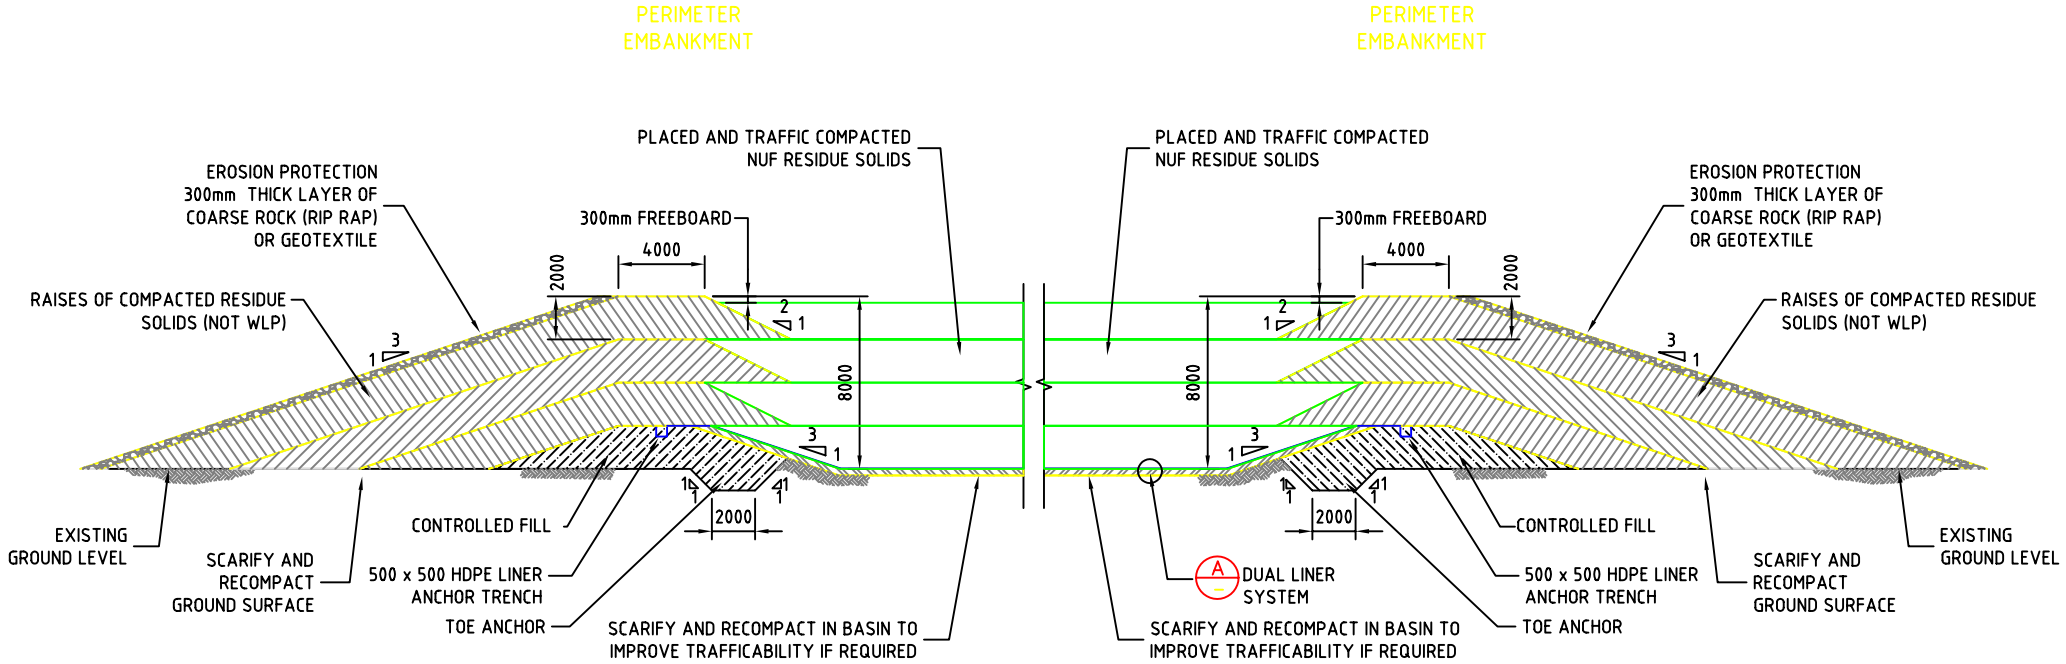

SECTION A
302-14205-CI-DSK-0001

NUF RESIDUE STREAM

PRELIMINARY & UNCHECKED

FOR INFORMATION ONLY

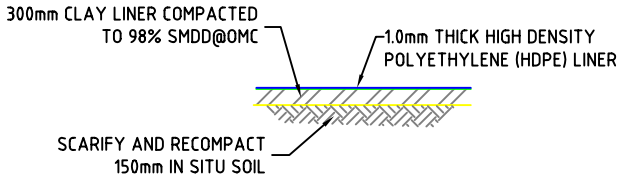

DETAIL A

DUAL LINER SYSTEM

NOTES:

1. 3H:1V EXTERNAL SLOPES CONSIDERED SUITABLE CONFIGURATION FOR CLOSURE SCENARIO.
2. GROUNDWATER LEVEL TO BE CONFIRMED.
3. EXTERNAL WALLS REQUIRE EROSION PROTECTION FOR EXAMPLE 300mm COARSE ROCK (RIP RAP) OR GEOTEXTILE.
4. EMBANKMENT RAISES CONSTRUCTED FROM AIR DRIED TAILINGS COMPACTED TO 98% SMDD @ OMC OR 95% MMDD @ OMC.

WorleyParsons
resources & energy
LEVEL 6 QV1, 250 ST GEORGES TERRACE, PERTH, W.A. 6000
PH: +61 8 9270 0111 - FAX: +61 8 9270 0110
ACN 001 279 812

(CAD) A1

DRAWING No	REFERENCE DRAWINGS	REV No	DATE	REVISION DESCRIPTION	DRAWN	CHECKED	DESIGNED	APPROVED	CLIENT
		A2	19/11/07	ISSUED FOR REVIEW	AMP				
		A1	09/11/07	ISSUED FOR REVIEW	AMP				

CLIENT

DRAWN:	AMP	DATE:	09/11/07
CHECKED:		DATE:	
DESIGNED:		DATE:	
APPROVED:		DATE:	
CLIENT:		DATE:	

LYNAS MALAYSIA PROJECT
CONCEPTUAL TAILINGS STORAGE FACILITY DESIGN
NUF CROSS SECTION A

SCALE: 1:250 @ A3
DRG No: Exhibit 5.5.2
REV